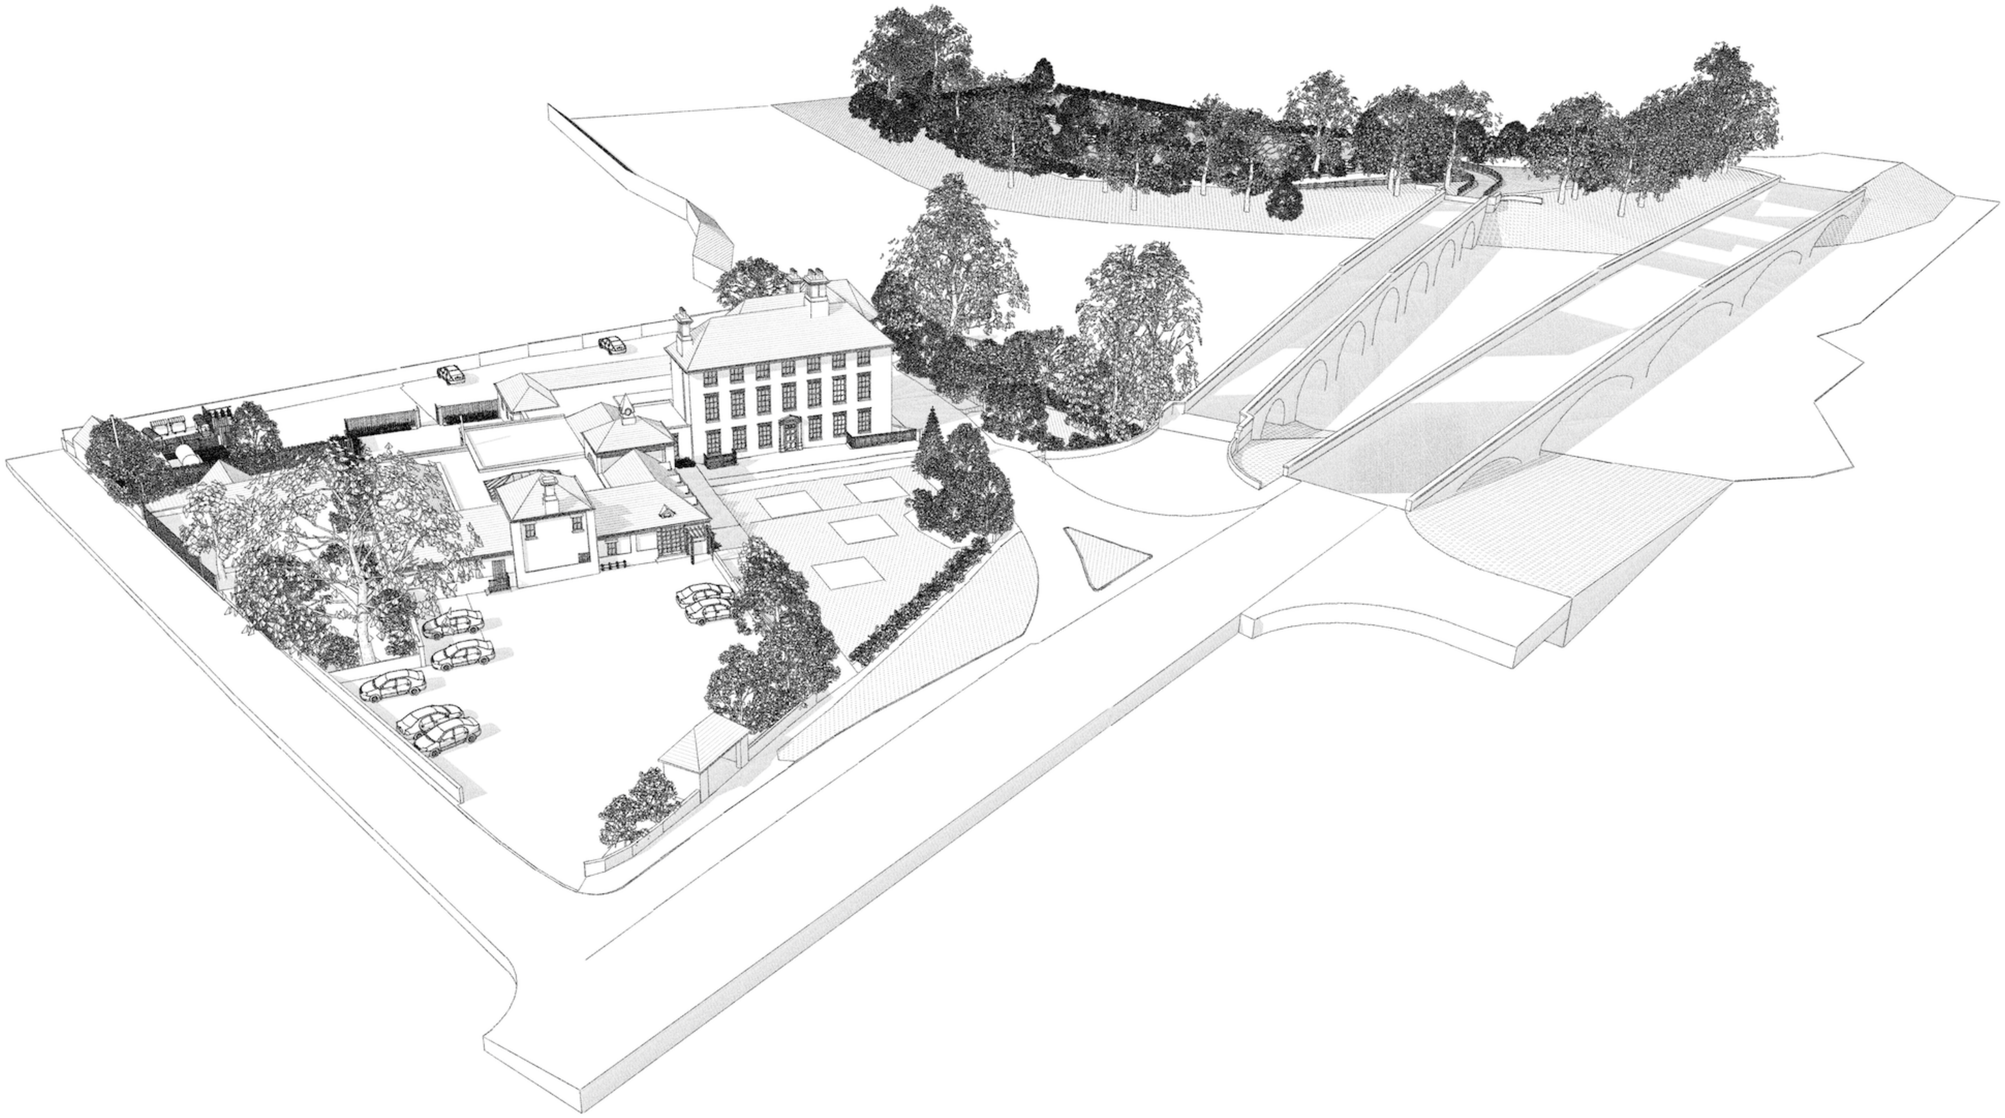

Brunning & Price
LIMITED

REF	REVISION	DATE

SPATIALIZ∃D

Tel: 01924 252 482
Email:
studio@spatialized.com
Web:
www.spatialized.com

1 NAVIGATION COURT
CALDER PARK
WAKEFIELD
WF2 7BJ

Title: Proposed Pencil Sketch 3D Views 2

Address:
MYTTON & MERMAID
ATCHAM, SHREWSBURY
SY5 6QG

Date: Sept 25	Revision:
Drawn: PRG	Job No: 02-21-1107
Scale @ A1	Dwg No: 202

Copyright. This drawing and design and all the information contained therein is the sole copyright of:
Spatialized Ltd, and reproduction in any form is forbidden unless permission is obtained in writing.
CONTRACTORS PLEASE NOTE:
1. Warning; no dimensions to be scaled from this drawing. All Contractors must visit site and be responsible for taking and checking all dimensions relative to this work. The Designer must be advised of any discrepancies in writing.
2. Any discrepancies between drawings and specification should be reported to the Designer prior to any work commencing.
3. All fixtures and fittings should be fitted/installed in line with industry standards and comply with:
HSE, CDM, CQC and the regulations outlined by any other regulatory body applicable.